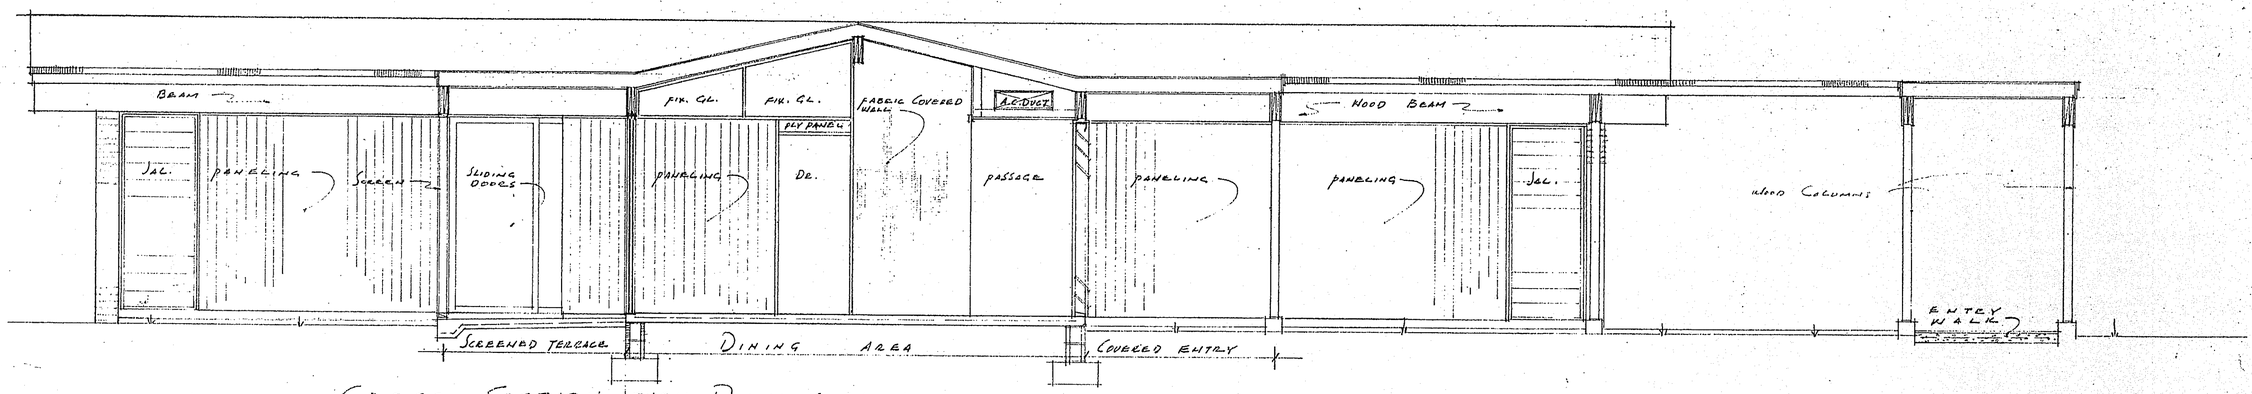

CROSS SECTION THRU DINING AREA 3/8"=1'-0"

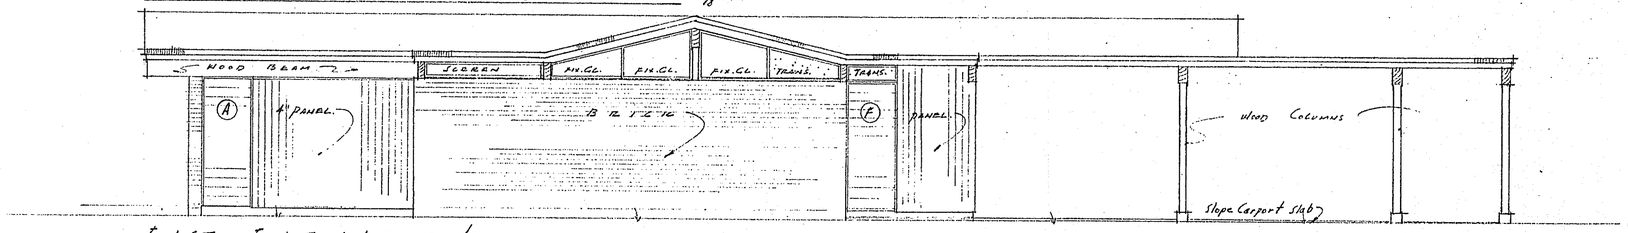

EAST ELEVATION FENCES NOT SHOWN

SOUTH ELEVATION SCREENING AT TERRACE NOT INDICATED.

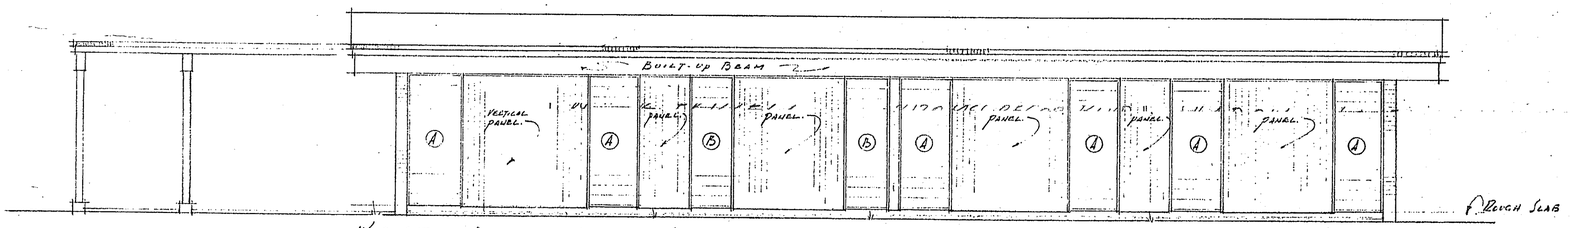

WEST ELEVATION

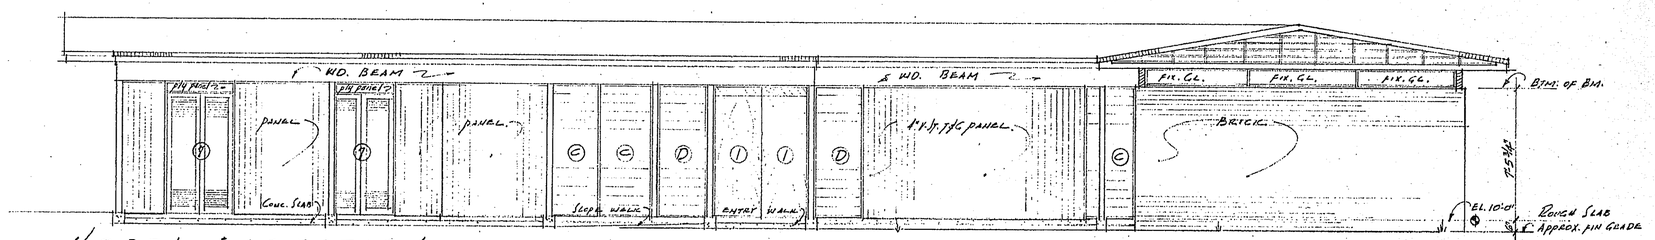

NORTH ELEVATION FENCES NOT SHOWN.

ELEVATIONS 1/4"=1'-0" AND CROSS SECTION 3/8"=1'-0"

BOLTON McBRYDE ARCHITECT

RESIDENCE FOR MR. & MRS. OSCAR COBLE